Longitudinal Profile of Diversion Tunnel

Scale 1:1000

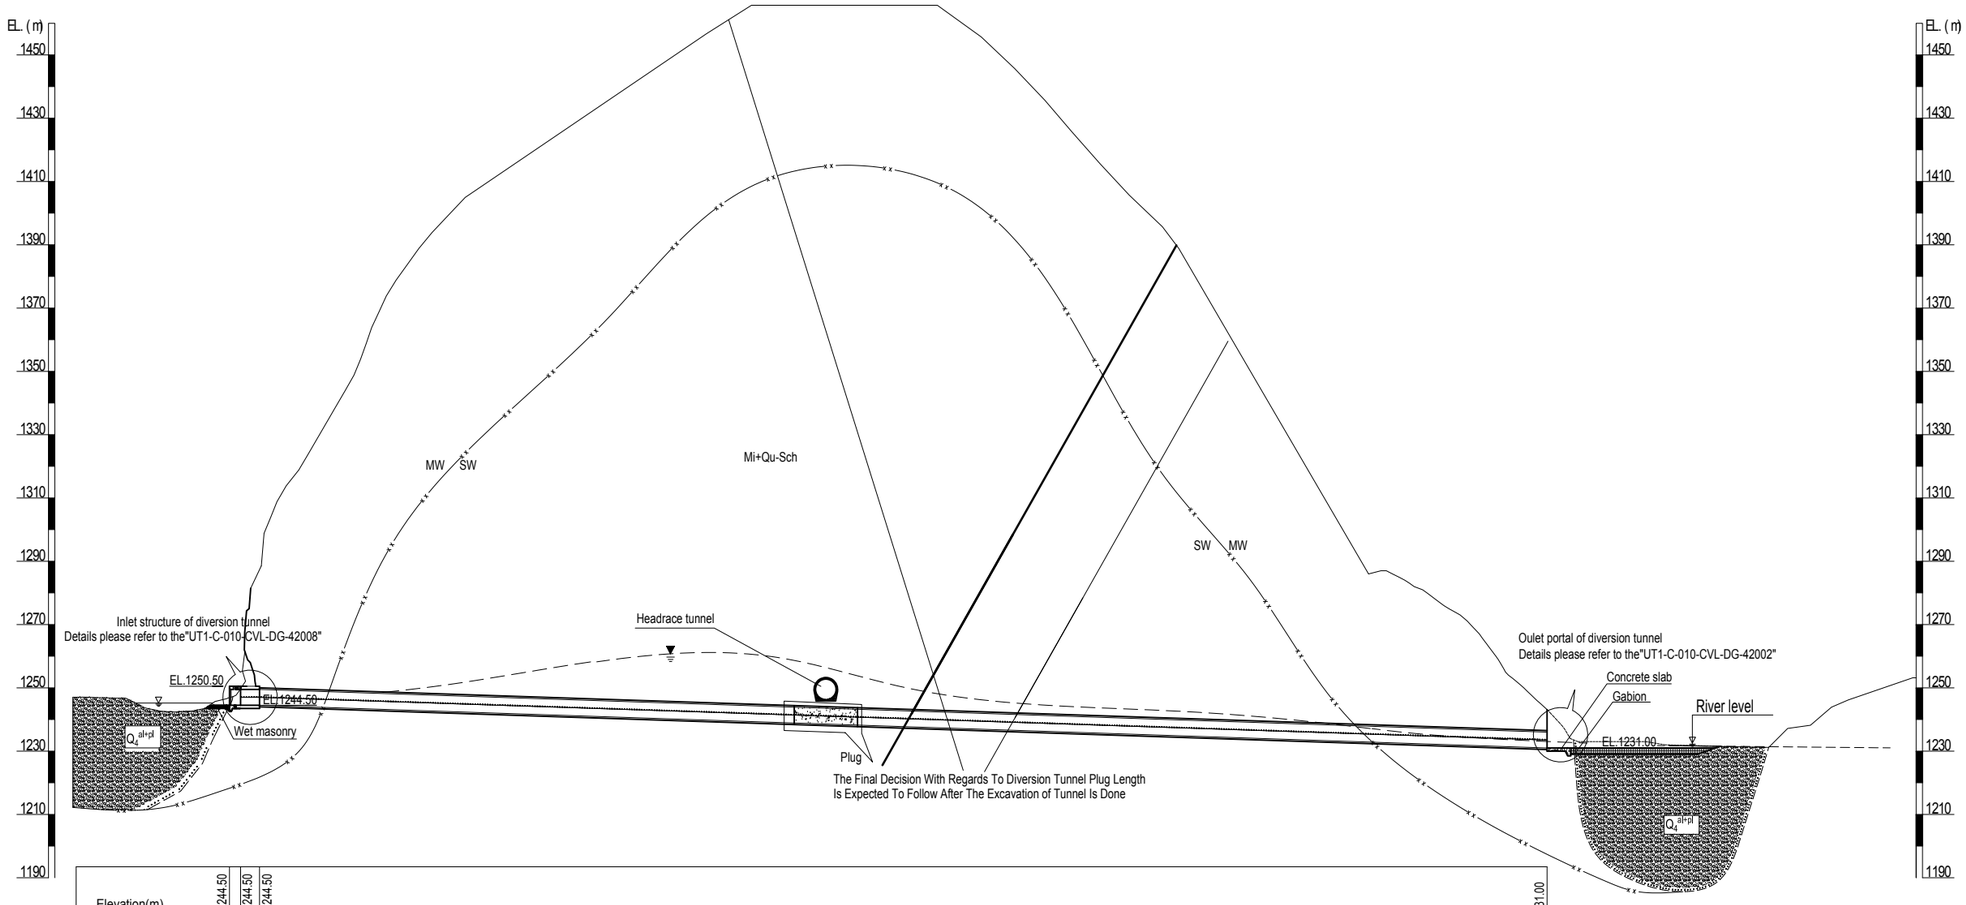

| | | |